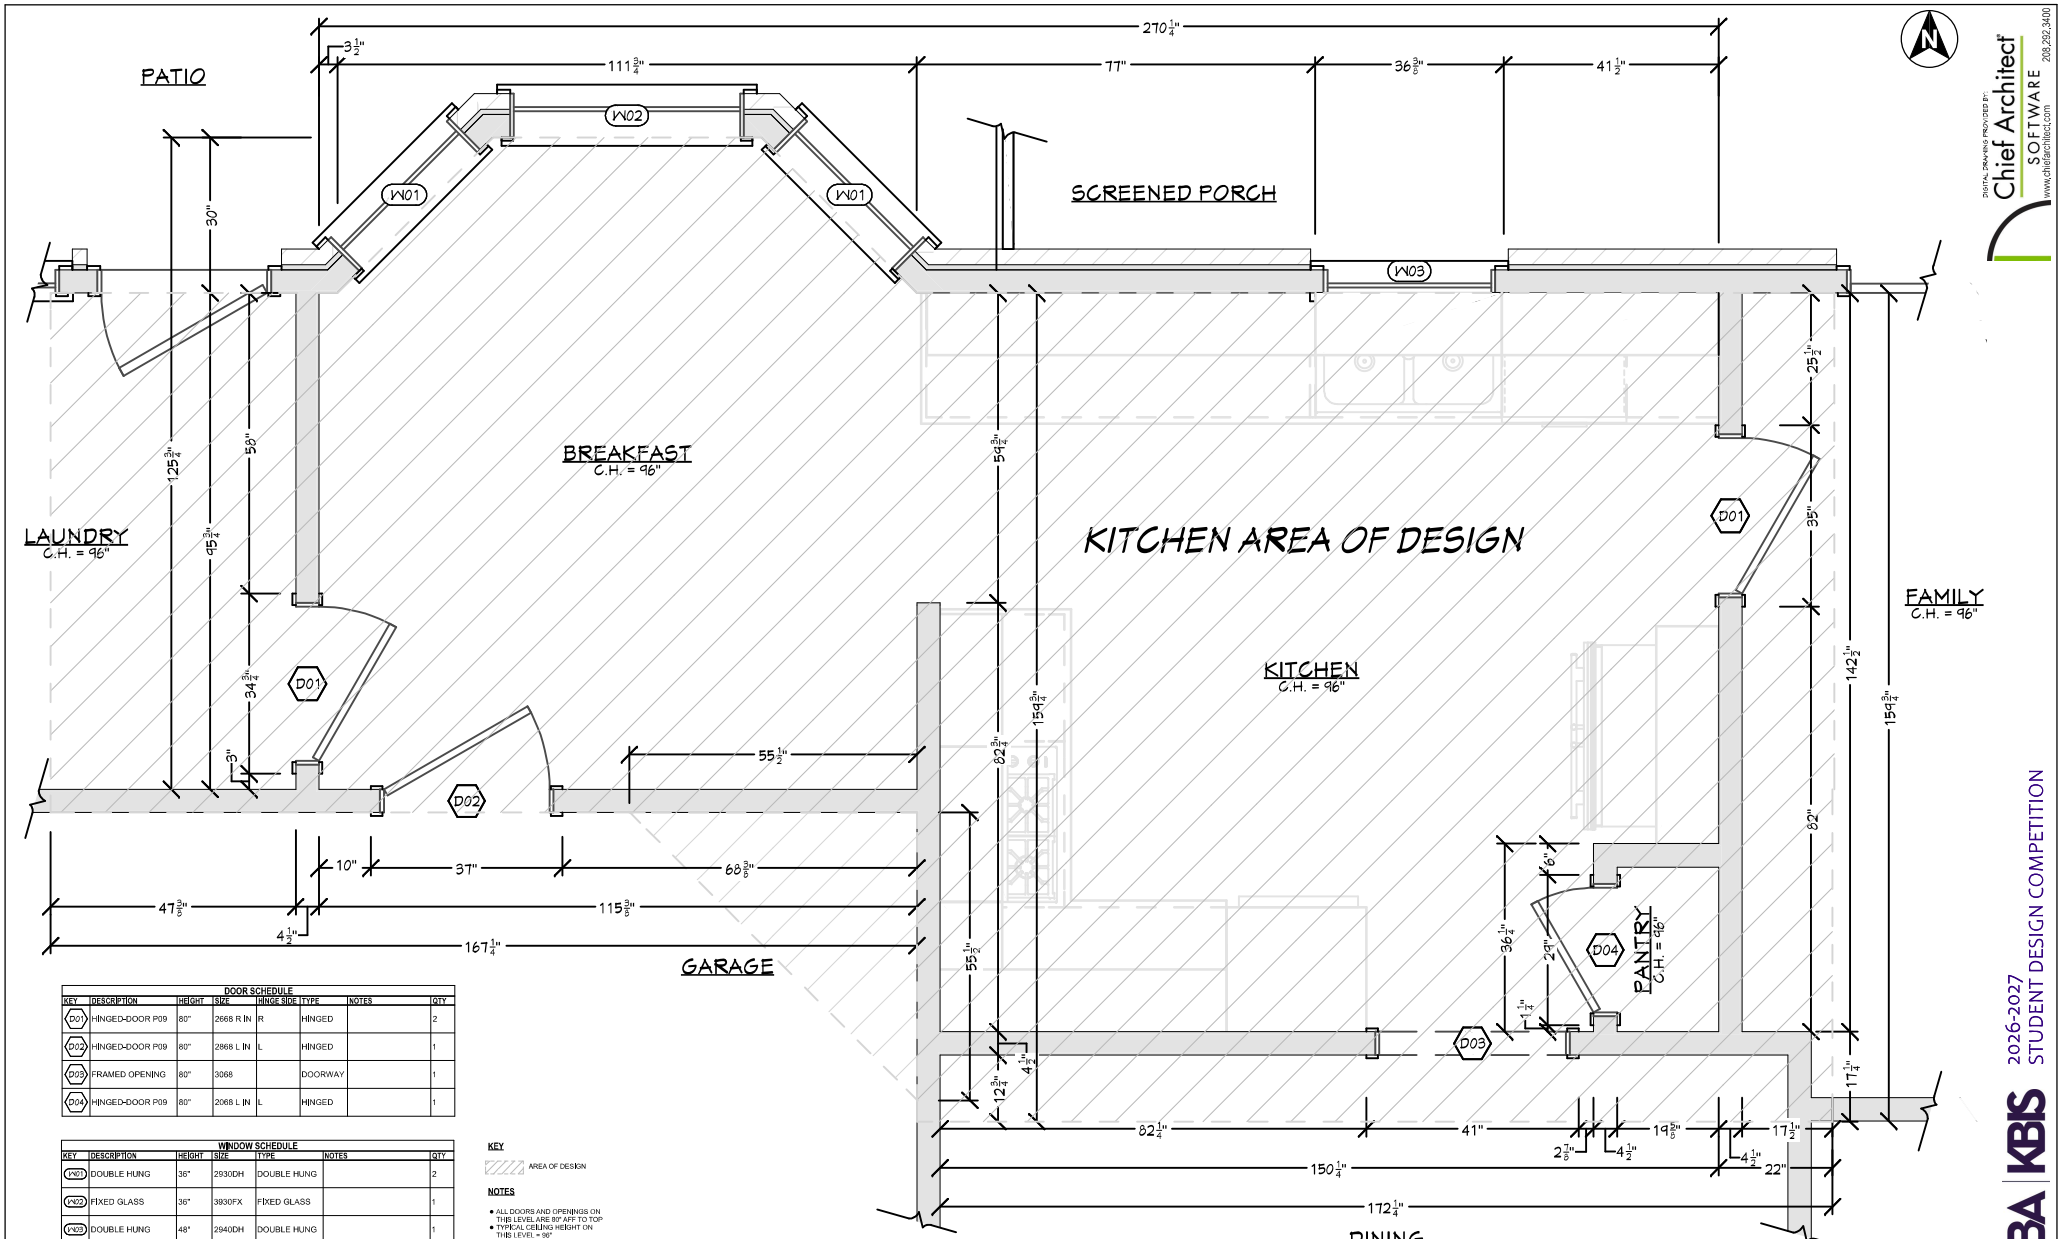


DOOR SCHEDULE

KEY	DESCRIPTION	HEIGHT	SIZE	HINGE SIDE	TYPE	NOTES	QTY
D01	HINGED-DOOR P09	80"	2668 R IN	R	HINGED		2
D02	HINGED-DOOR P09	80"	2868 L IN	L	HINGED		1
D03	FRAMED OPENING	80"	3068		DOORWAY		1
D04	HINGED-DOOR P09	80"	2068 L IN	L	HINGED		1

WINDOW SCHEDULE

KEY	DESCRIPTION	HEIGHT	SIZE	TYPE	NOTES	QTY
W01	DOUBLE HUNG	36"	2930DH	DOUBLE HUNG		2
W02	FIXED GLASS	36"	3930FX	FIXED GLASS		1
W03	DOUBLE HUNG	48"	2940DH	DOUBLE HUNG		1

KEY

AREA OF DESIGN

NOTES

- ALL DOORS AND OPENINGS ON THIS LEVEL ARE 80" AFF TO TOP
- TYPICAL CEILING HEIGHT ON THIS LEVEL = 96"


KITCHEN EXISTING PLAN

SCALE: 1/2" = 1'-0"

original media size: 11" x 17" TABLOID SHEET

DIGITAL DRAWING PROVIDED BY:
Chief Architect SOFTWARE
www.chiefarchitect.com 208.292.3400

NKBA | KBIS 2026-2027 STUDENT DESIGN COMPETITION

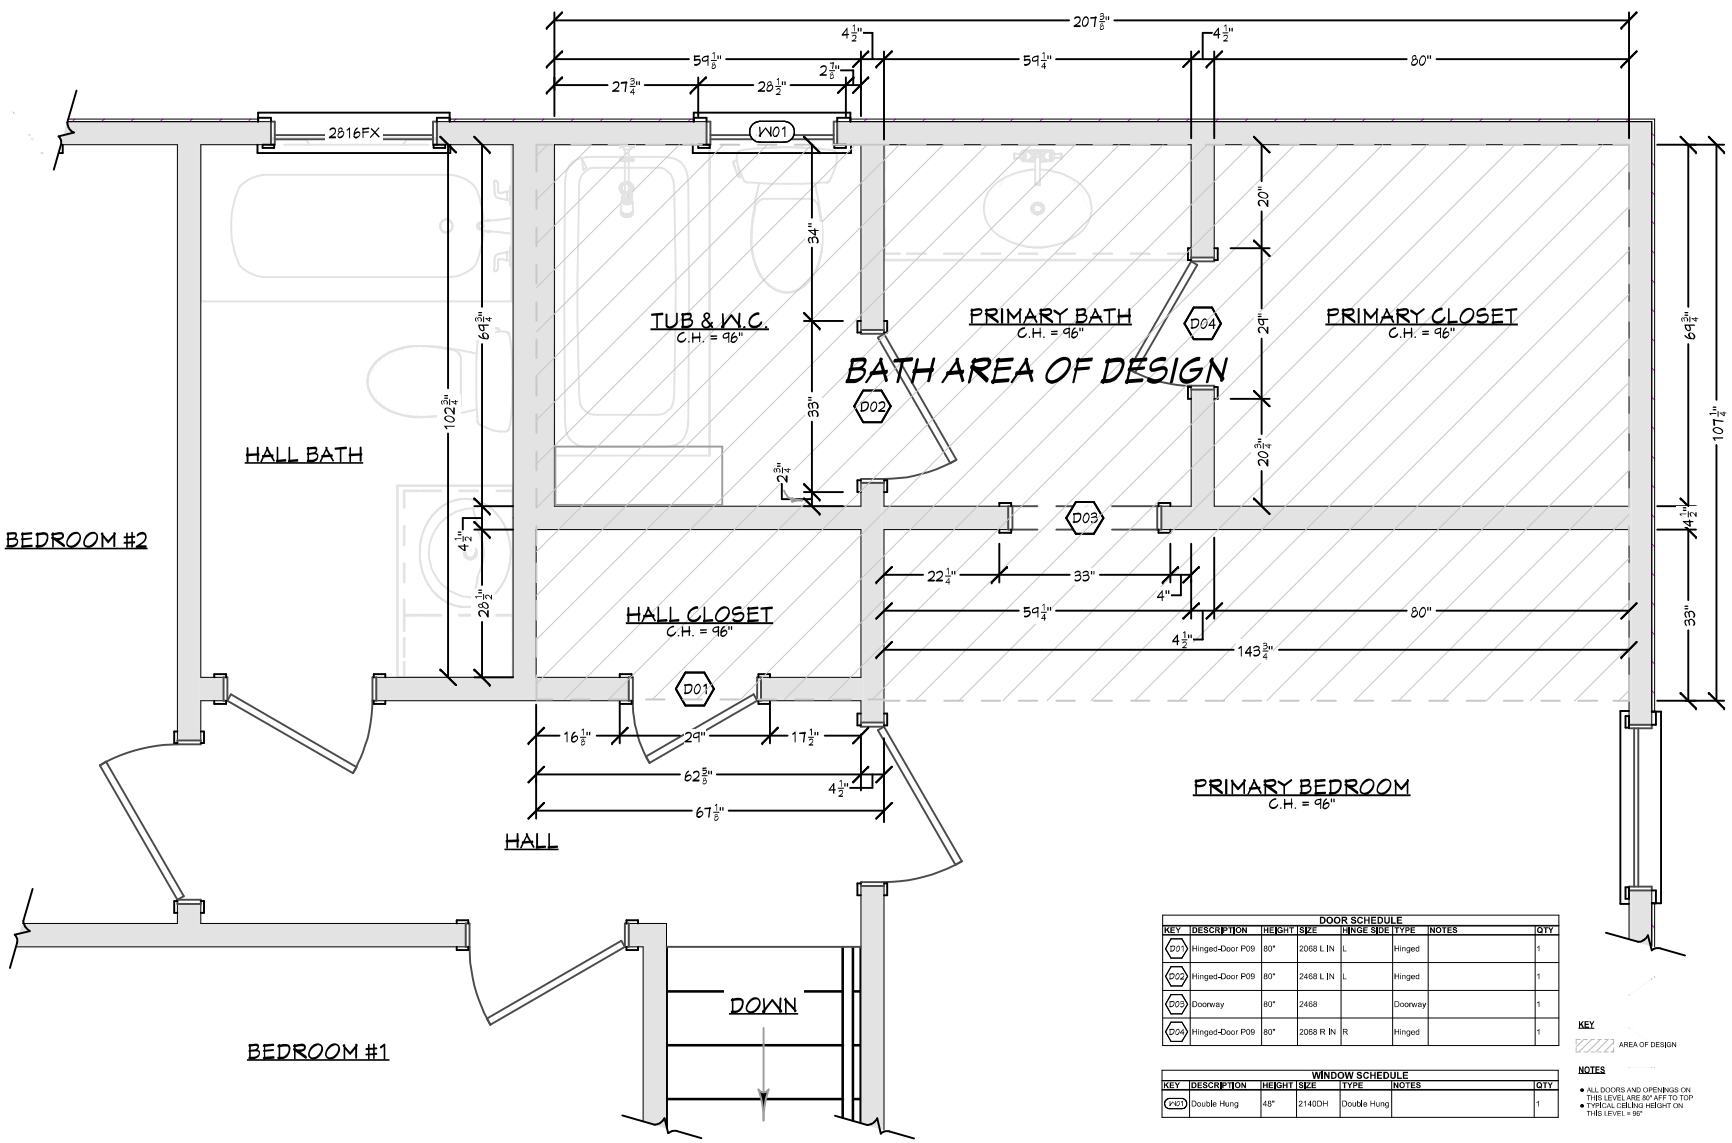

DOOR SCHEDULE							
KEY	DESCRIPTION	HEIGHT	SIZE	HINGE SIDE	TYPE	NOTES	QTY
D01	Hinged-Door P09	80"	2068 L IN	L	Hinged		1
D02	Hinged-Door P09	80"	2468 L IN	L	Hinged		1
D03	Doorway	80"	2468		Doorway		1
D04	Hinged-Door P09	80"	2068 R IN	R	Hinged		1

WINDOW SCHEDULE						
KEY	DESCRIPTION	HEIGHT	SIZE	TYPE	NOTES	QTY
W01	Double Hung	48"	2140DH	Double Hung		1

KEY

AREA OF DESIGN

NOTES

- ALL DOORS AND OPENINGS ON THIS LEVEL ARE 80" AFF TO TOP
- TYPICAL CEILING HEIGHT ON THIS LEVEL = 96"

BATH EXISTING PLAN


SCALE: 1/2" = 1'-0"

original media size: 11" x 17" TABLOID SHEET


DIGITAL DRAWING PROVIDED BY: Chief Architect SOFTWARE www.chiefarchitect.com 208.292.3400

NKBA | KBIS 2026-2027 STUDENT DESIGN COMPETITION

MAIN FLOOR

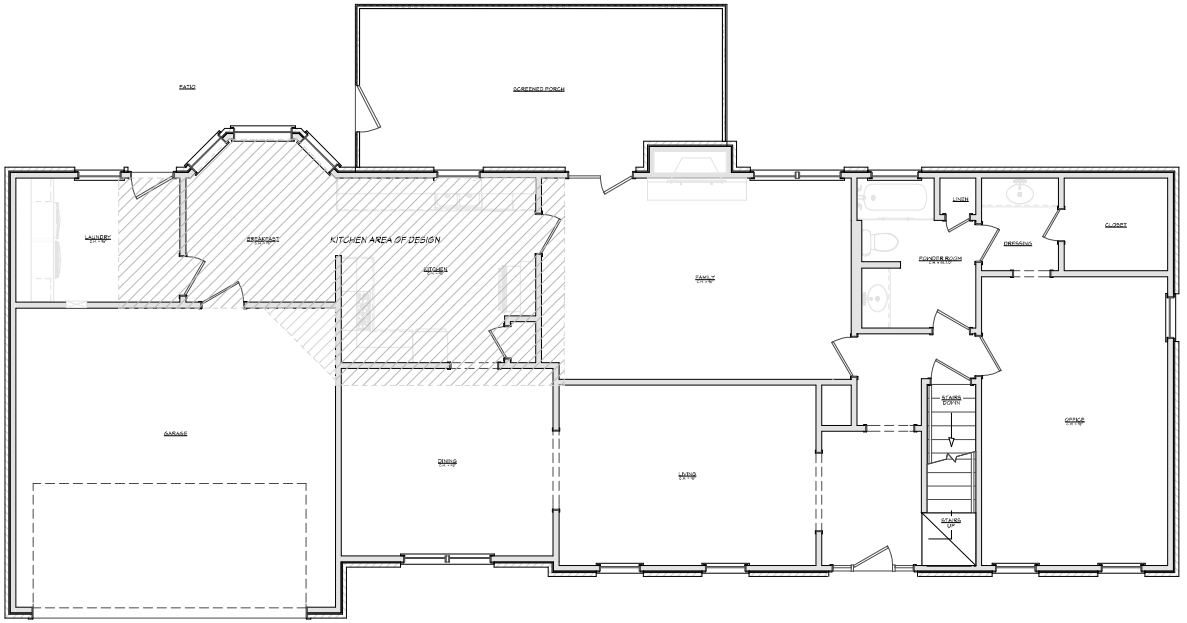

SECOND FLOOR

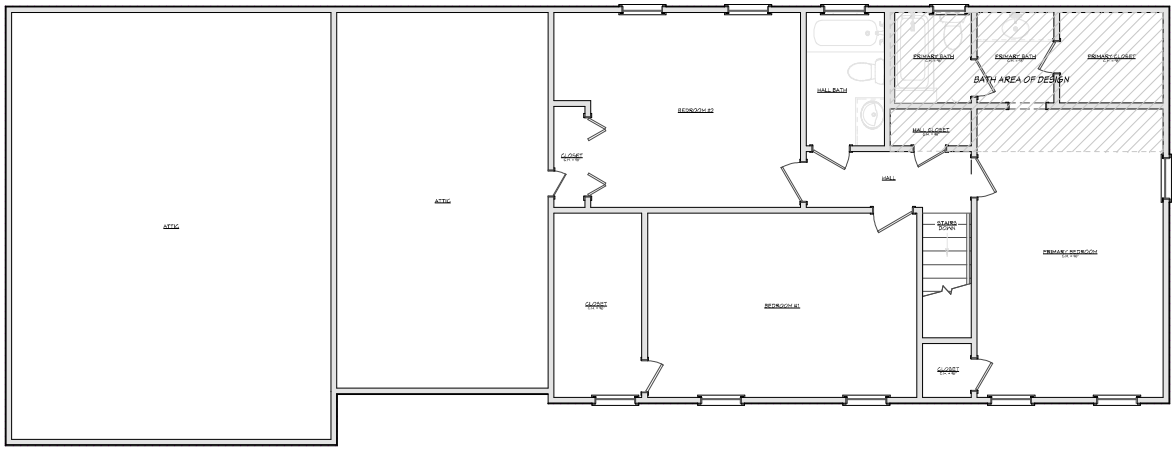

EXISTING HOUSE PLANS

SCALE: 1/8" = 1'-0"

original media size: 11" x 17" TABLOID SHEET

DIGITAL DRAWING PROVIDED BY:
Chief Architect SOFTWARE
www.chiefarchitect.com 208.292.3400

NKBA KBIS 2026-2027 STUDENT DESIGN COMPETITION